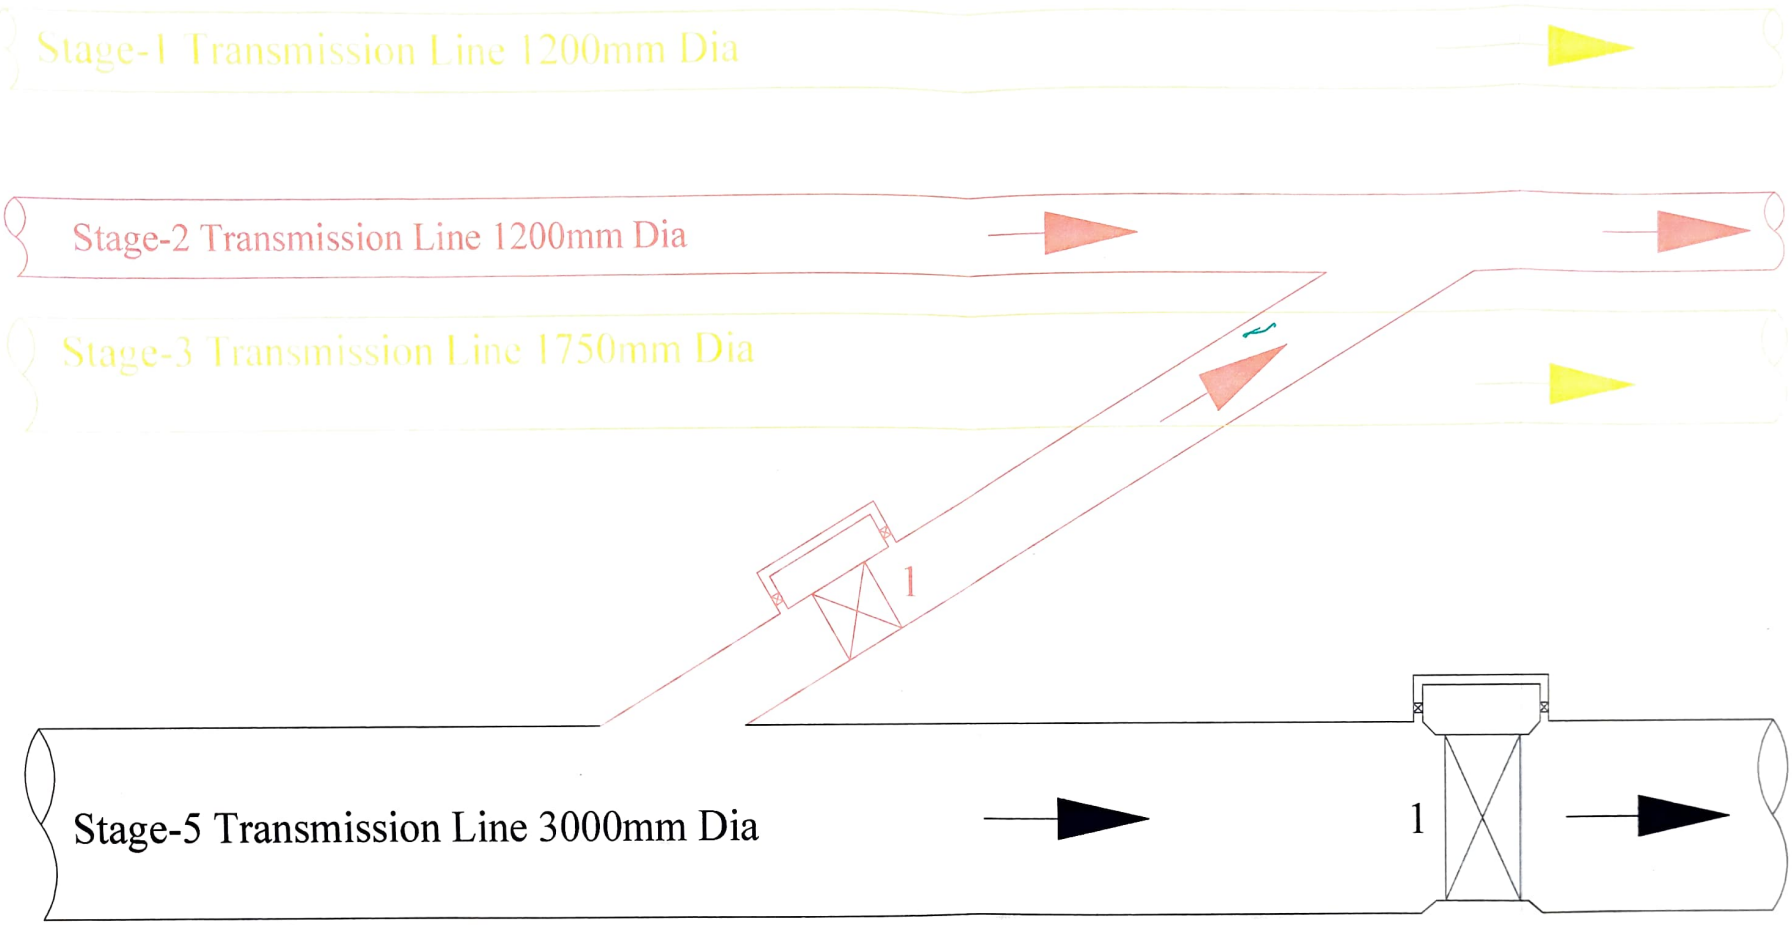

Stage-5 Transmission Line Linking to Stage- 2 @ Mariya Mart

1. 1000mm Dia Proposed BFV
2. 2600mm Dia Existing BFV

Arun Kumar. K.S.
AE

AEE(K O&M-2)-2

Assistant Executive Engineer
(Kaveri Operation & Maintanance-2)-2 Sub Div,
BWSSB, Kanakapura Main Road,
Tataguni, Bengaluru - 560082.

E.E.(K-O&M)-2
BWSSB, Harohalli.
EE(K O&M)-2